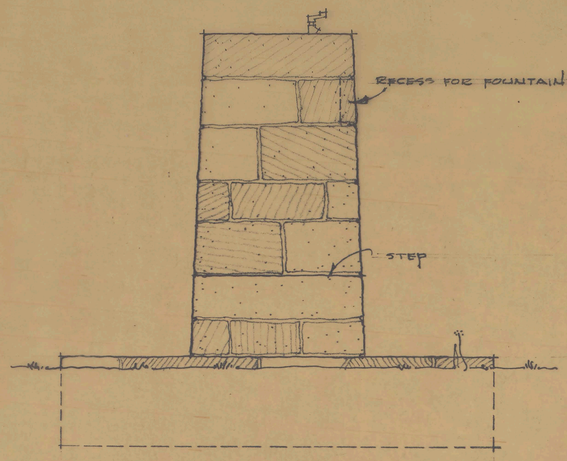

ELEVATION (1)

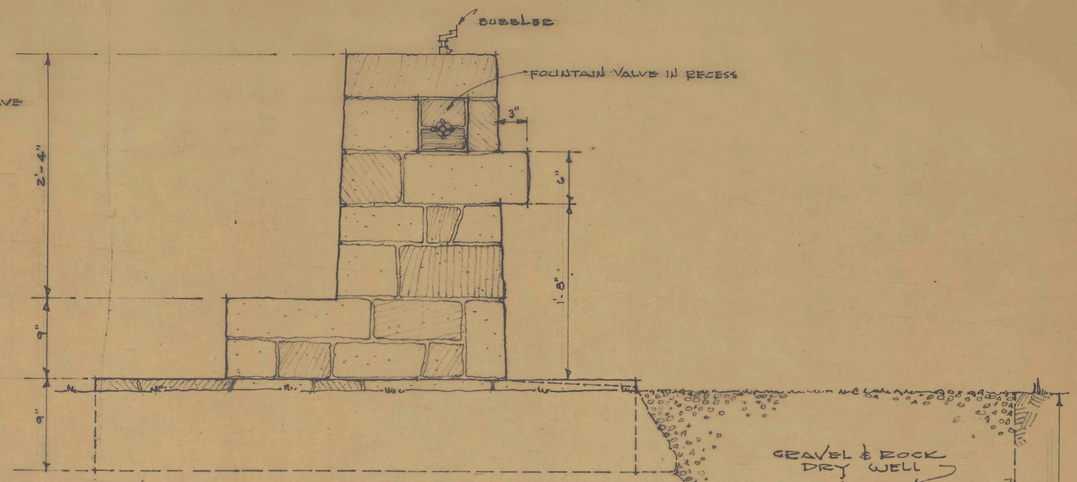

ELEVATION (2)

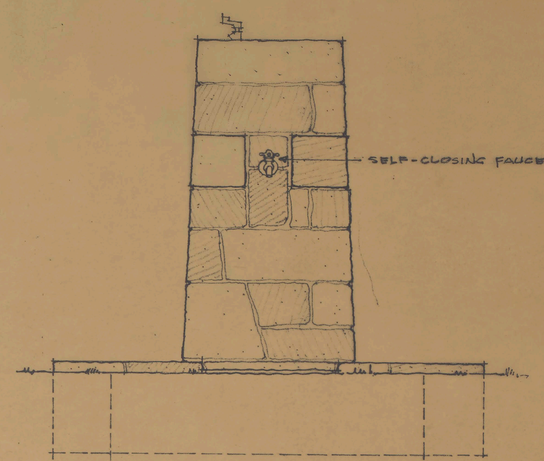

ELEVATION (3)

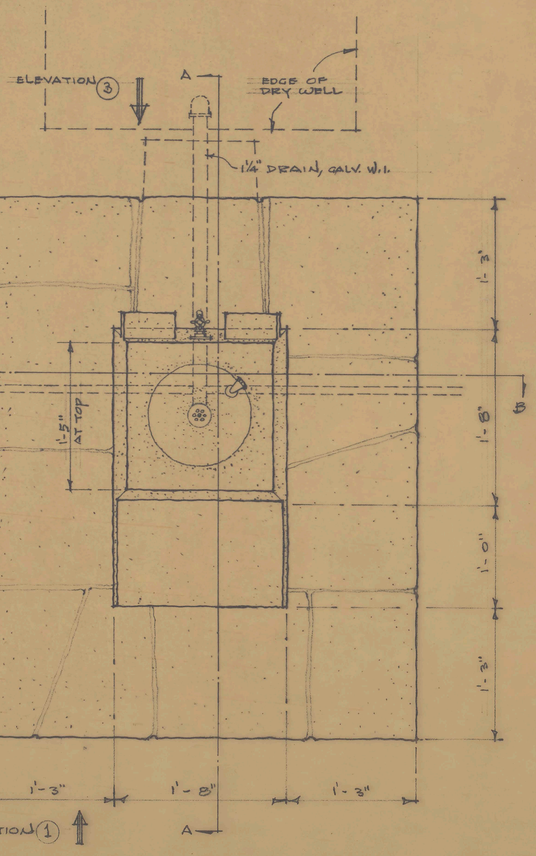

PLAN

SCALE OF ALL DRAWINGS 1½" = 1 FT.

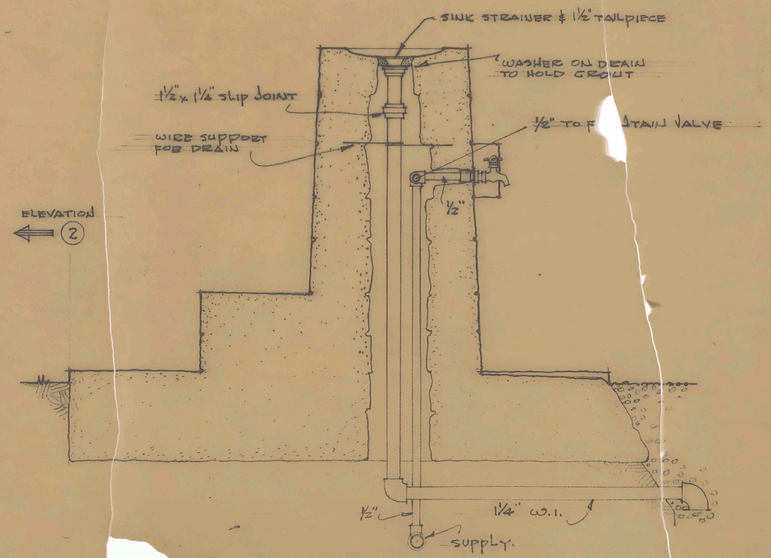

SECTION A-A

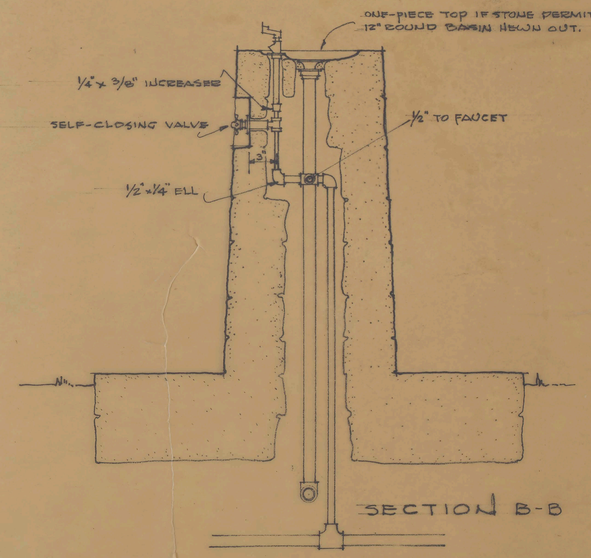

SECTION B-B

VIRGINIA CONSERVATION COMMISSION
IN COOPERATION WITH
UNITED STATES
DEPARTMENT OF THE INTERIOR
NATIONAL PARK SERVICE

DRAWN BY T. B. STALEY	HUNGRY MOTHER STATE PARK	PLAN 39-VA NO. N.M.-9030-I
DESIGNED BY T. B. STALEY	WATER SUPPLY SYSTEM • DRINKING FOUNTAIN •	SCALE AS SHOWN S. P. - 11
CHECKED BY	FORM 7 No. 141 JOB NO. 83	NOV. 28, 1939 SHEET NO. 2 of 2

PREPARED BY _____ DATE 11-29-39
STATE PARK AUTHORITY

APPROVED BY _____ DATE _____
DIRECTOR